SPECIFICATIONS	
SHELL WEIGHT:	3000 LBS.
WATER WEIGHT:	13782 LBS.
TOTAL SHELL & WATER WEIGHT:	16781.7 LBS.
WATER VOLUME:	221 Cu.Ft.
WATER GALLONS:	1653 GAL.
SURFACE AREA:	95.0 SQ. FT.
ICC ES LISTED #:	PMG-1161

NESPA ENTERPRISES, Inc.

ICC ES Listed
PMG-1161

11' Round

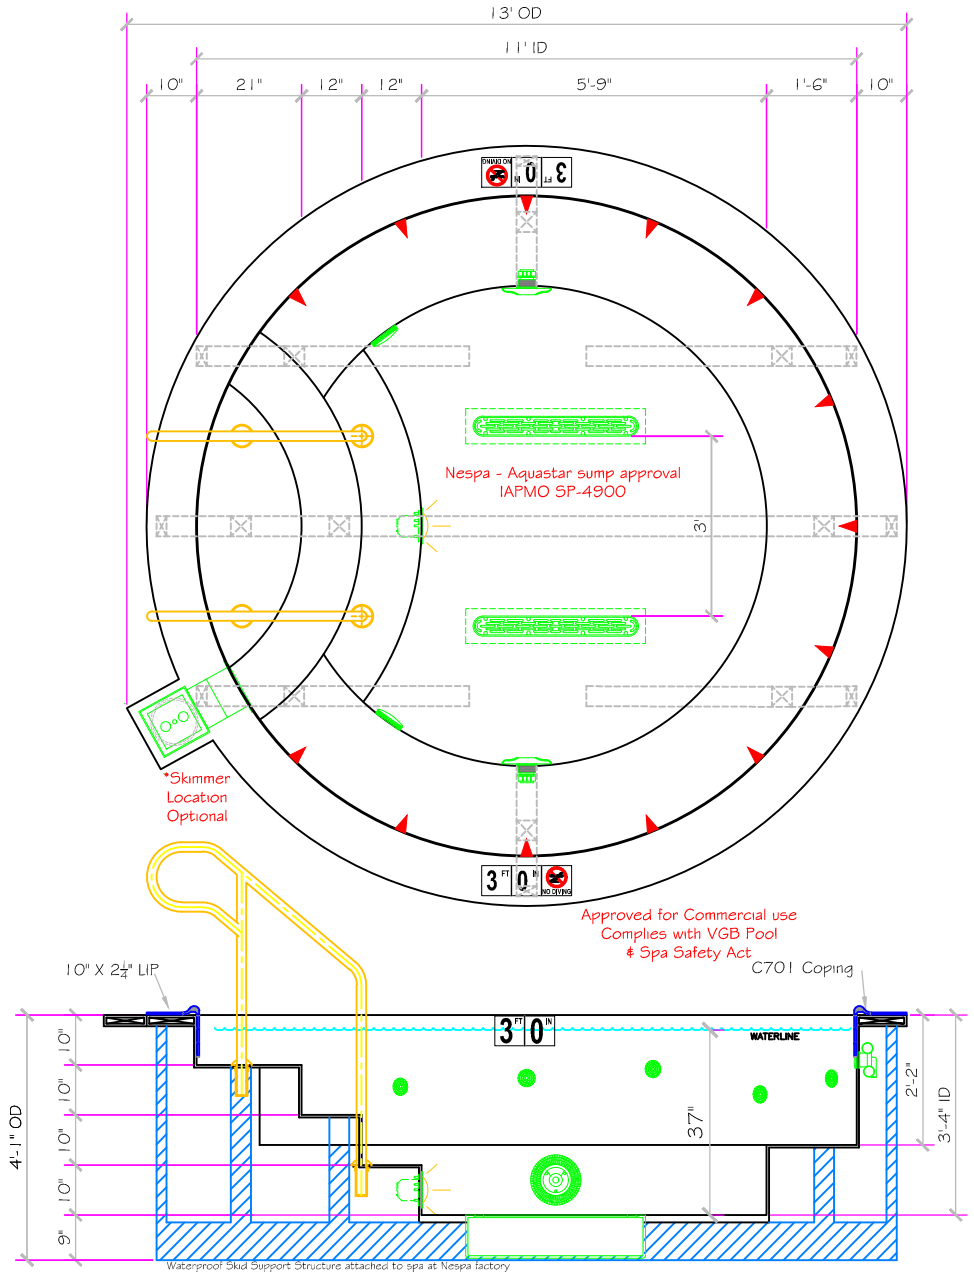

NESPA ENTERPRISES INC. 2800 Richter Ave. Ste. C Oroville, CA 95966
Office: (530) 534-9910 Fax: (530) 534-9915 **E-Mail:** jim@tiledspas.com **Web Site:** www.tiledspas.com

DWG NAME	SCALE	DATE	SHEET
Commercial Models 2016	5/16" = 1'	3/31/2016	PAGE 1 OF 1